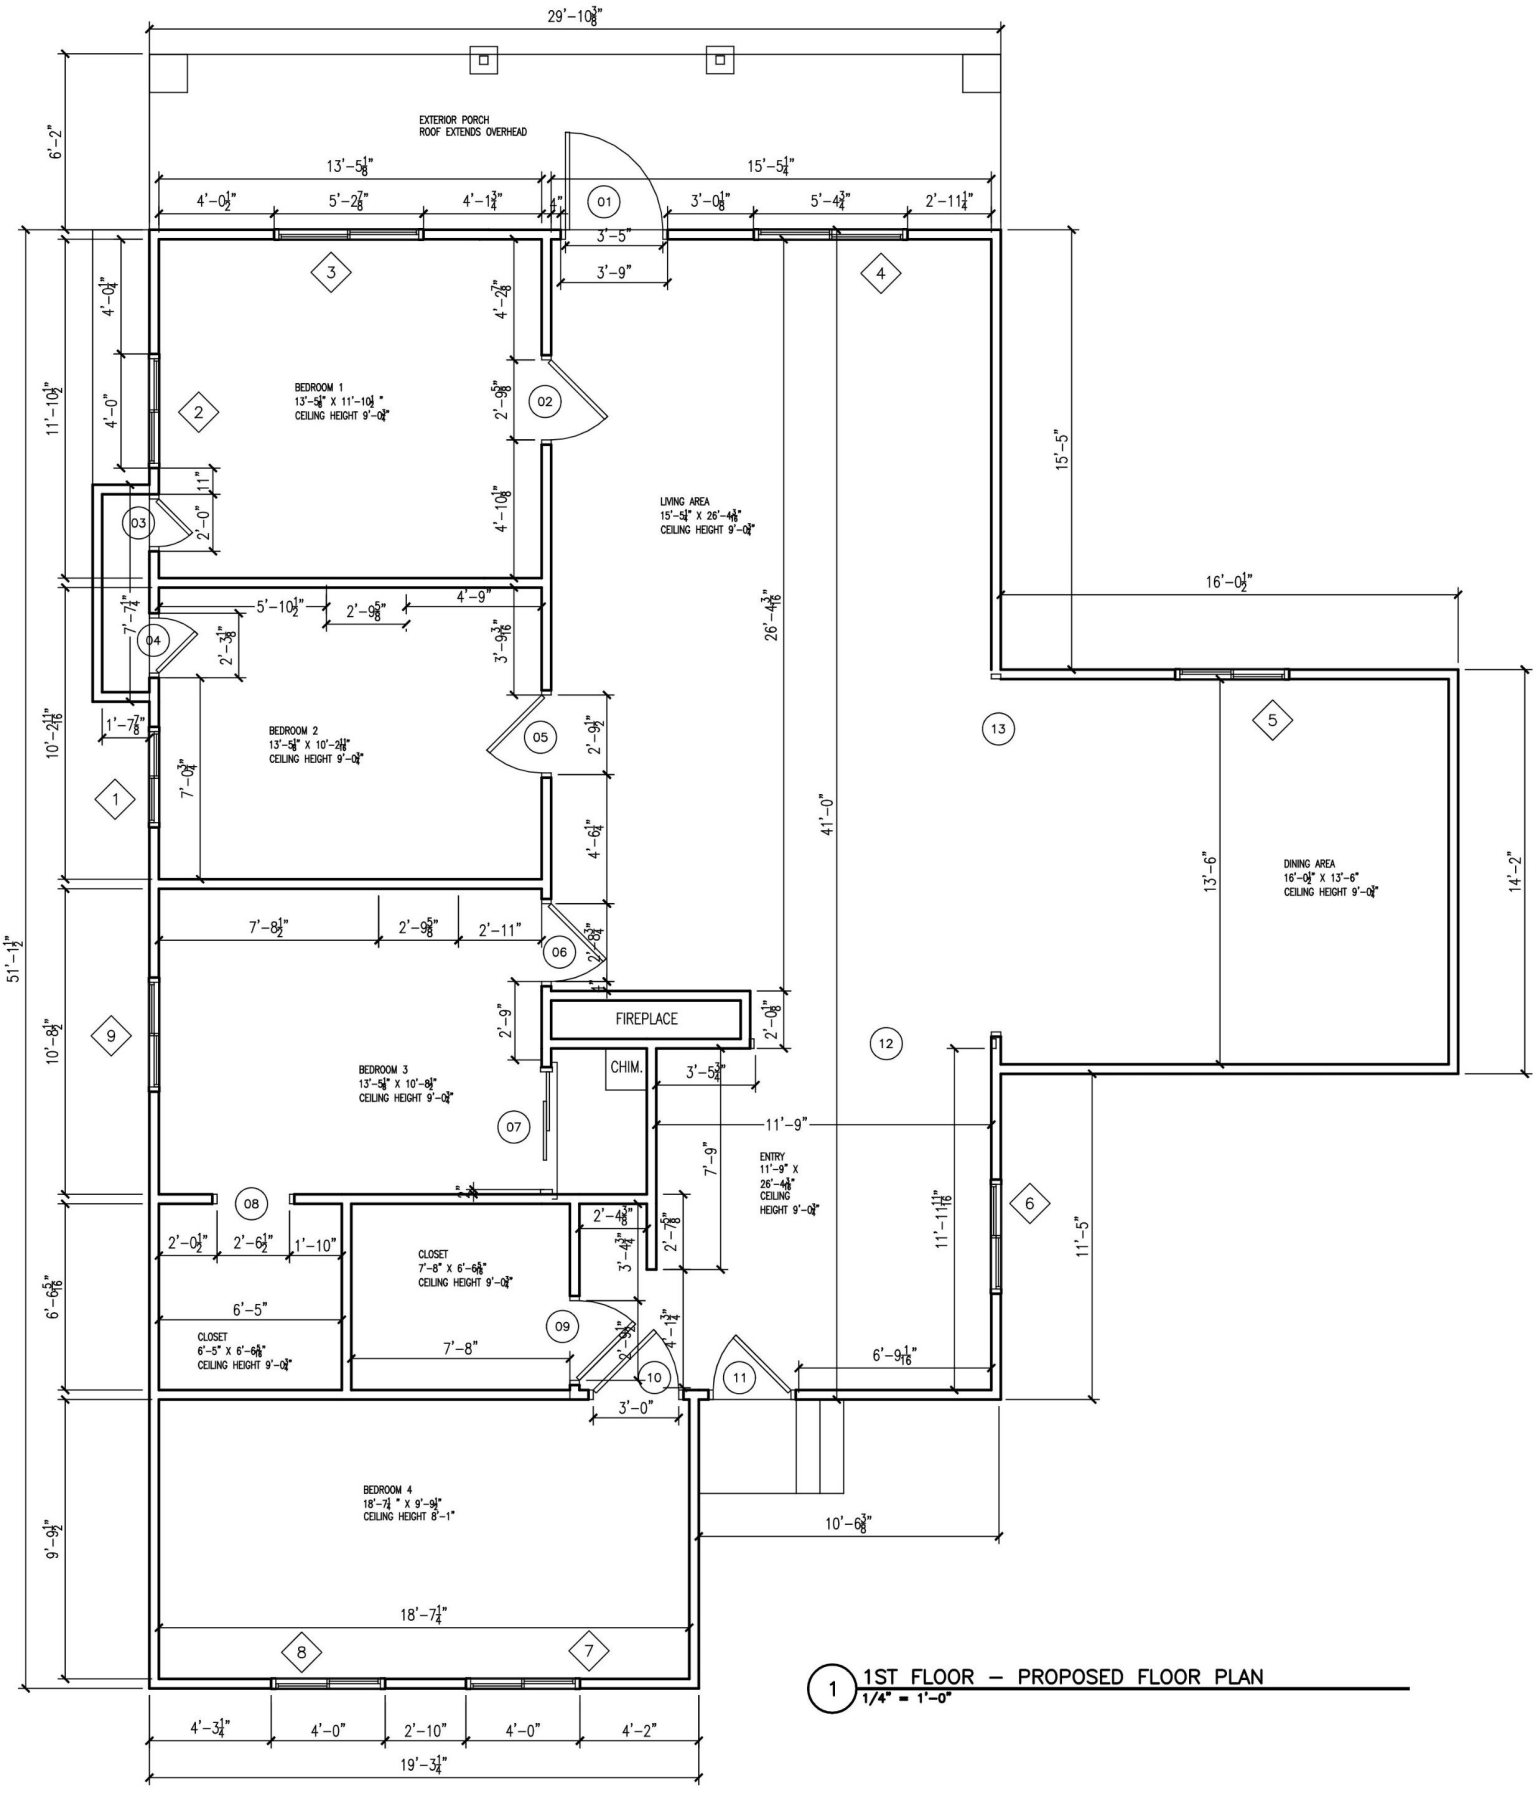


1 1ST FLOOR – PROPOSED FLOOR PLAN
1/4" = 1'-0"