TOP LEVEL

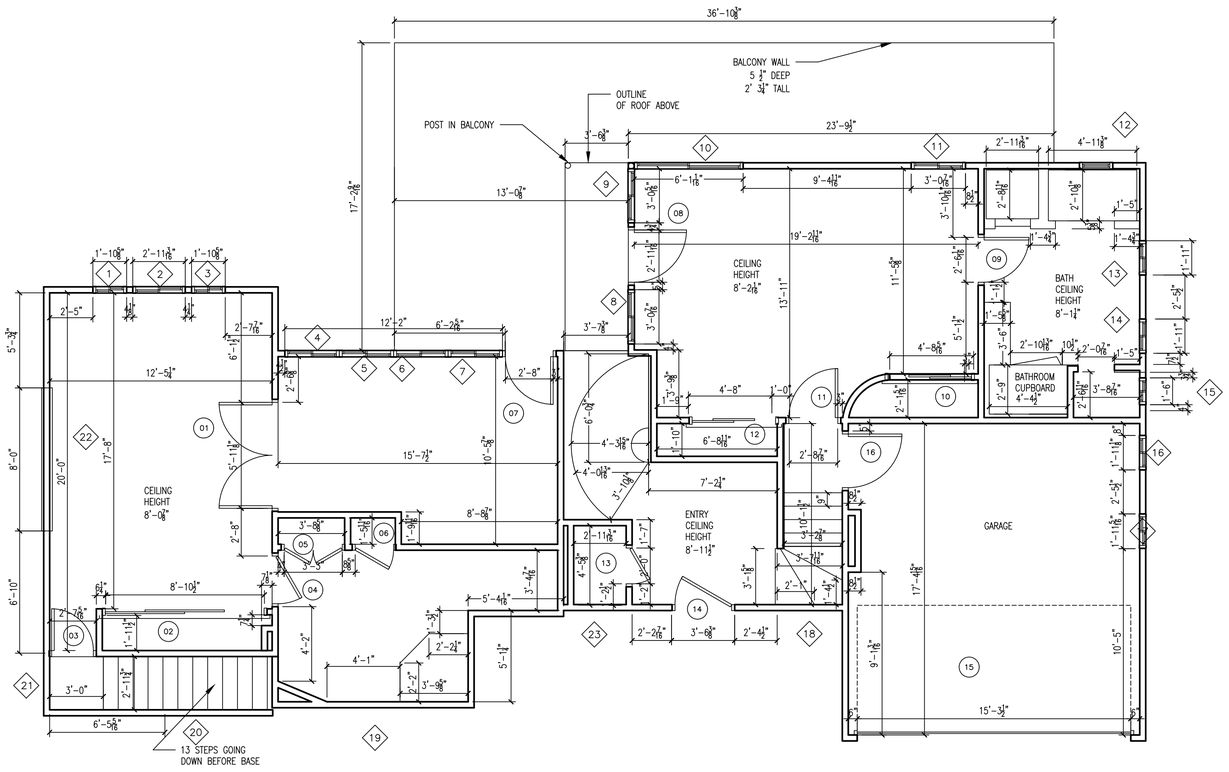

ZOOM IN ON
SPIRAL STAIRS

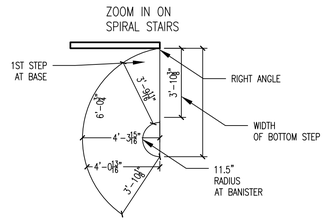

DOOR AND FRAME SCHEDULE

MARK	DOOR SIZE WD	HGT	THK	Head Height	Style	Remarks
1	5'-11 1/8"	6'-8"	1 3/4"	6'-8"	Hinged – Double	--
2	8'-10 1/2"	6'-8"	1 1/4"	6'-8"	Sliding – Double – Full Lite	--
3	2'-4"	6'-8"	1 3/4"	6'-8"	Hinged – Single	--
4	2'-8"	6'-8"	1 3/4"	6'-8"	Hinged – Single	--
5	5'-3"	6'-8"	1 3/4"	6'-8"	Hinged – Double	--
6	2'-1 3/4"	6'-8"	1 3/4"	6'-8"	Hinged – Single	--
7	2'-8"	6'-8"	1 3/4"	6'-8"	Hinged – Single	--
8	2'-11 7/8"	6'-8"	1 3/4"	6'-8"	Hinged – Single	--
9	2'-6 1/8"	6'-8 3/8"	1 3/4"	6'-8 3/8"	Hinged – Single	--
10	4'-8"	6'-8"	1 1/4"	6'-8"	Sliding – Double – Full Lite	--
11	2'-8 7/8"	6'-8"	1 3/4"	6'-8"	Hinged – Single	--
12	4'-8"	6'-8"	1 1/4"	6'-8"	Sliding – Double – Full Lite	--
13	2'-0"	6'-8 3/8"	1 3/4"	6'-8 3/8"	Hinged – Single	--
14	3'-2"	6'-8 3/8"	1 3/4"	6'-8 3/8"	Hinged – Single	--
15	15'-3 1/2"	7'-0"	1"	7'-0"	Overhead – 4 Window	--
16	3'-0"	6'-8"	1 3/4"	6'-8"	Hinged – Single	--
17	6'-0"	6'-8"	1 3/4"	6'-8"	Hinged – Double	--
18	2'-11 7/8"	6'-8"	1 3/4"	6'-8"	Hinged – Single	--
19	2'-8"	6'-8"	1 3/8"	6'-8"	Pocket – Single	--
20	3'-0"	6'-8"	1 3/4"	6'-8"	Hinged – Single	--
21	1'-10 1/2"	4'-5 1/8"	1 3/4"	4'-5 1/8"	Hinged – Single	--
22	1'-11 1/2"	6'-8"	1 3/4"	6'-8"	Hinged – Single	--
23	2'-8 1/2"	6'-8"	1 3/4"	6'-8"	Hinged – Single	--
24	3'-0"	6'-8"	1 3/4"	6'-8"	Hinged – Single – Full Lite	--
25	2'-4"	6'-8"	1 3/4"	6'-8"	Hinged – Single	--
26	2'-4"	6'-8"	1 3/4"	6'-8"	Hinged – Single	--
27	2'-8"	6'-8"	1 3/4"	6'-8"	Hinged – Single	--
28	2'-4"	6'-8"	1 3/4"	6'-8"	Hinged – Single	--
29	1'-6"	4'-5 1/8"	1 3/4"	4'-5 1/8"	Hinged – Single	--
30	2'-8"	6'-8"	1 3/4"	6'-8"	Hinged – Single	--

WINDOW SCHEDULE

MARK	SIZE Width	HEIGHT	Style	NOTES
1	1'-10 5/8"	3'-11"	Glider	--
2	2'-11 1/4"	3'-11"	Glider	--
3	1'-10 5/8"	3'-11"	Glider	--
4	3'-0 1/2"	3'-11"	Glider	--
5	3'-0 1/2"	3'-11"	Glider	--
6	3'-0 1/2"	3'-11"	Glider	--
7	3'-0 1/2"	3'-11"	Glider	--
8	3'-0 1/2"	5'-11"	Glider	--
9	3'-0 3/8"	5'-11"	Glider	--
10	6'-1 1/8"	5'-11"	Glider	--
11	3'-0 1/2"	6'-0"	Glider	--
12	1'-10 3/8"	1'-10"	Picture – Oval	--
13	1'-11"	3'-2"	Glider	--
14	1'-11"	3'-2"	Glider	--
15	1'-6"	3'-2"	Glider	--
16	1'-11 1/8"	3'-2"	Glider	--
17	1'-11 1/8"	3'-2"	Glider	--
18	1'-6 3/4"	2'-7"	Glider	--
19	1'-10 3/4"	2'-10"	Glider	--
20	2'-7 1/8"	2'-7"	Picture – Octagon	--
21	1'-11 1/4"	2'-11"	Glider	--
22	8'-0"	1'-5"	Glider	--
23	1'-5"	2'-5"	Picture – Octagon	--
24	7'-10"	1'-5"	Glider	--
25	1'-11 1/2"	2'-8"	Casement	Vent
26	1'-11 1/2"	2'-8"	Casement	Opening in Wall
27	1'-11 3/8"	1'-11"	Glider	--
28	1'-11"	2'-11"	Glider	--
29	1'-7"	4'-11"	Glider	--
30	4'-6 1/8"	3'-2"	Pass Through	--
31	6'-1 3/8"	6'-1"	Glider	--
32	6'-1"	6'-1"	Glider	--
33	3'-0 7/8"	6'-0"	Glider	--
34	6'-1"	5'-11"	Glider	--
35	9'-3 1/8"	5'-11"	Glider	--
36	6'-1 1/8"	6'-0"	Glider	--
37	3'-0"	2'-2"	Glider	--
38	1'-11"	3'-2"	Glider	--
39	6'-1 1/4"	4'-3"	Glider	--
40	2'-4 3/4"	2'-11"	Glider	--
41	1'-11"	2'-11"	Glider	--

PROJECT NAME:
Wonder View
3345 Wonder View. Dr.
Los Angeles, CA

Wonder View
3345 Wonder View. Dr.
Los Angeles, CA

OWNERSHIP AND USE OF DOCUMENTS
THIS DRAWING IS THE PROPERTY OF MEI LI HOMES LLC, A CALIFORNIA LIMITED LIABILITY COMPANY AND SHALL NOT BE USED OR REPRODUCED WITHOUT WRITTEN CONSENT. ALL RIGHTS RESERVED.

DATE: 9/21/24

PROJECT NO.: D0018 Wonder View

DRAWN BY:

REVIEWED BY:

SCALE: 1/4" = 1'-0"

SHEET TITLE:
Wonder View Top Level

SHEET NO.:
A-01

SHEET # OF -

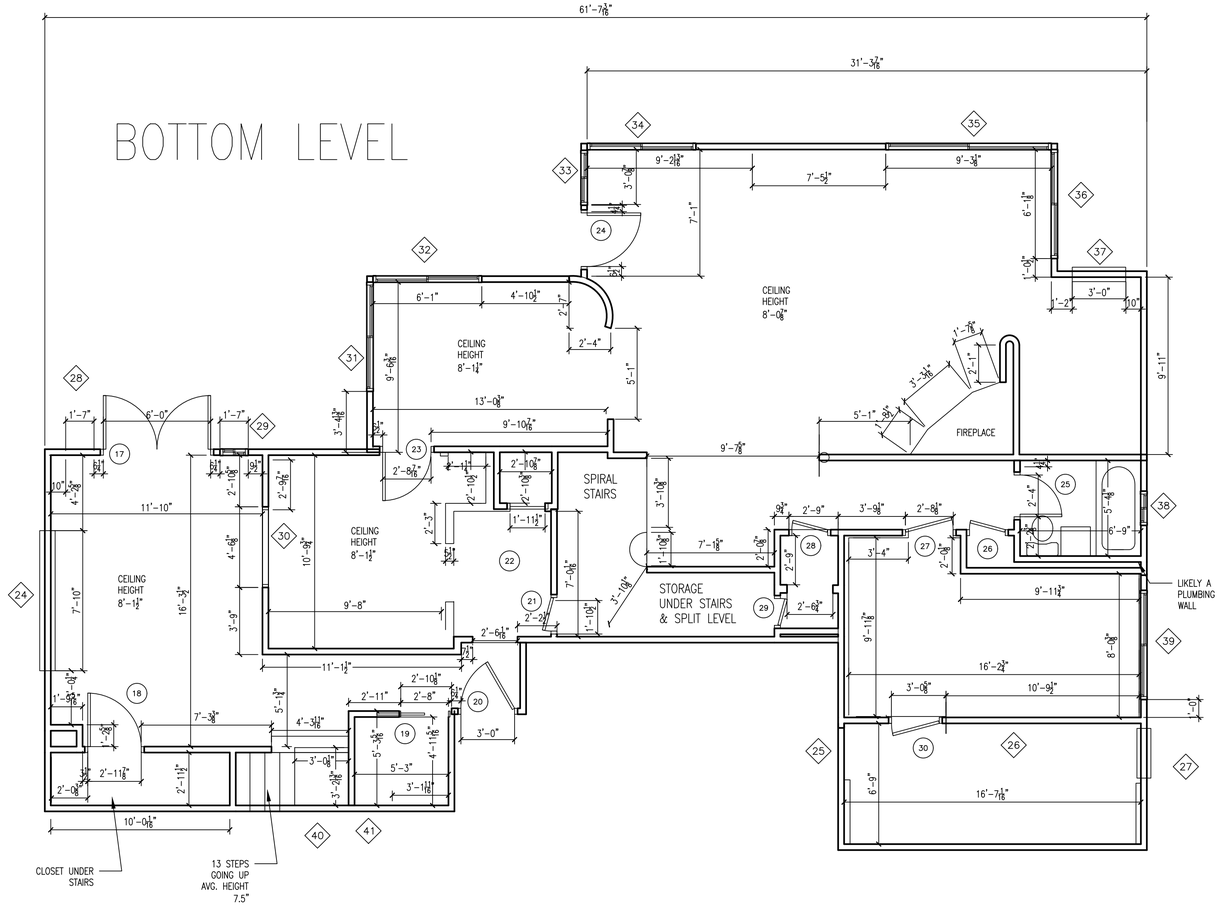

DOOR AND FRAME SCHEDULE

MARK	DOOR SIZE WD	HGT	THK	Head Height	Style	Remarks
1	5'-11 1/8"	6'-8"	1 3/4"	6'-8"	Hinged - Double	--
2	8'-10 1/2"	6'-8"	1 1/4"	6'-8"	Sliding - Double - Full Lite	--
3	2'-4"	6'-8"	1 3/4"	6'-8"	Hinged - Single	--
4	2'-8"	6'-8"	1 3/4"	6'-8"	Hinged - Single	--
5	5'-3"	6'-8"	1 3/4"	6'-8"	Hinged - Double	--
6	2'-1 3/4"	6'-8"	1 3/4"	6'-8"	Hinged - Single	--
7	2'-8"	6'-8"	1 3/4"	6'-8"	Hinged - Single	--
8	2'-11 1/8"	6'-8"	1 3/4"	6'-8"	Hinged - Single	--
9	2'-6 1/8"	6'-8 5/8"	1 3/4"	6'-8 5/8"	Hinged - Single	--
10	4'-8"	6'-8"	1 1/4"	6'-8"	Sliding - Double - Full Lite	--
11	2'-8 7/8"	6'-8"	1 3/4"	6'-8"	Hinged - Single	--
12	4'-8"	6'-8"	1 1/4"	6'-8"	Sliding - Double - Full Lite	--
13	2'-0"	6'-8 3/8"	1 3/4"	6'-8 3/8"	Hinged - Single	--
14	2'-2"	6'-8 3/8"	1 3/4"	6'-8 3/8"	Hinged - Single	--
15	15'-3 1/2"	7'-0"	1"	7'-0"	Overhead - 4 Window	--
16	3'-0"	6'-8"	1 3/4"	6'-8"	Hinged - Single	--
17	6'-0"	6'-8"	1 3/4"	6'-8"	Hinged - Double	--
18	2'-11 7/8"	6'-8"	1 3/4"	6'-8"	Hinged - Single	--
19	2'-8"	6'-8"	1 3/8"	6'-8"	Pocket - Single	--
20	3'-0"	6'-8"	1 3/4"	6'-8"	Hinged - Single	--
21	1'-10 1/2"	4'-5 1/8"	1 3/4"	4'-5 1/8"	Hinged - Single	--
22	1'-11 1/2"	6'-8"	1 3/4"	6'-8"	Hinged - Single	--
23	2'-8 1/2"	6'-8"	1 3/4"	6'-8"	Hinged - Single	--
24	3'-0"	6'-8"	1 3/4"	6'-8"	Hinged - Single - Full Lite	--
25	2'-4"	6'-8"	1 3/4"	6'-8"	Hinged - Single	--
26	2'-4"	6'-8"	1 3/4"	6'-8"	Hinged - Single	--
27	2'-8"	6'-8"	1 3/4"	6'-8"	Hinged - Single	--
28	2'-4"	6'-8"	1 3/4"	6'-8"	Hinged - Single	--
29	1'-6"	4'-5 1/8"	1 3/4"	4'-5 1/8"	Hinged - Single	--
30	2'-8"	6'-8"	1 3/4"	6'-8"	Hinged - Single	--

WINDOW SCHEDULE

MARK	SIZE Width	HEIGHT	Style	NOTES
1	1'-10 5/8"	3'-11"	Glider	--
2	2'-11 1/4"	3'-11"	Glider	--
3	1'-10 5/8"	3'-11"	Glider	--
4	3'-0 1/2"	3'-11"	Glider	--
5	3'-0 1/2"	3'-11"	Glider	--
6	3'-0 1/2"	3'-11"	Glider	--
7	3'-0 1/2"	3'-11"	Glider	--
8	3'-0 1/2"	5'-11"	Glider	--
9	3'-0 3/8"	5'-11"	Glider	--
10	6'-1 1/8"	5'-11"	Glider	--
11	3'-0 1/2"	6'-0"	Glider	--
12	1'-10 3/8"	1'-10"	Picture - Oval	--
13	1'-11"	3'-2"	Glider	--
14	1'-11"	3'-2"	Glider	--
15	1'-6"	3'-2"	Glider	--
16	1'-11 1/8"	3'-2"	Glider	--
17	1'-11 1/8"	3'-2"	Glider	--
18	1'-6 3/4"	2'-7"	Glider	--
19	1'-10 3/4"	2'-10"	Glider	--
20	2'-7 1/8"	2'-7"	Picture - Octagon	--
21	1'-11 1/4"	2'-11"	Glider	--
22	8'-0"	1'-5"	Glider	--
23	1'-5"	2'-5"	Picture - Octagon	--
24	7'-10"	1'-5"	Glider	--
25	1'-11 1/2"	2'-8"	Casement	Vent
26	1'-11 1/2"	2'-8"	Casement	Opening in Wall
27	1'-11 3/8"	1'-11"	Glider	--
28	1'-11"	2'-11"	Glider	--
29	1'-7"	4'-11"	Glider	--
30	4'-6 1/8"	3'-2"	Pass Through	--
31	6'-1 3/8"	6'-1"	Glider	--
32	6'-1"	6'-1"	Glider	--
33	3'-0 7/8"	6'-0"	Glider	--
34	6'-1"	5'-11"	Glider	--
35	9'-3 1/8"	5'-11"	Glider	--
36	6'-1 1/8"	6'-0"	Glider	--
37	3'-0"	2'-2"	Glider	--
38	1'-11"	3'-2"	Glider	--
39	6'-1 1/4"	4'-3"	Glider	--
40	2'-4 3/4"	2'-11"	Glider	--
41	1'-11"	2'-11"	Glider	--

PROJECT NAME:
Wonder View
3345 Wonder View. Dr.
Los Angeles, CA

DESIGNER:

HISTORY RECORD:

NO.:	DATE:	DESCRIPTION:

Wonder View
3345 Wonder View. Dr.
Los Angeles, CA

OWNERSHIP AND USE OF DOCUMENTS
THIS DRAWING IS THE PROPERTY OF MEI LI HOMES LLC, A CALIFORNIA LIMITED LIABILITY COMPANY AND SHALL NOT BE USED OR REPRODUCED WITHOUT WRITTEN CONSENT. ALL RIGHTS RESERVED.

DATE: 9/21/24

PROJECT NO.: D0018 Wonder View

DRAWN BY:

REVIEWED BY:

SCALE:

SHEET TITLE:
Wonder View Bottom Leve

SHEET NO.:
A-02

SHEET # OF -